STAIRWAYS

Sec. 3306

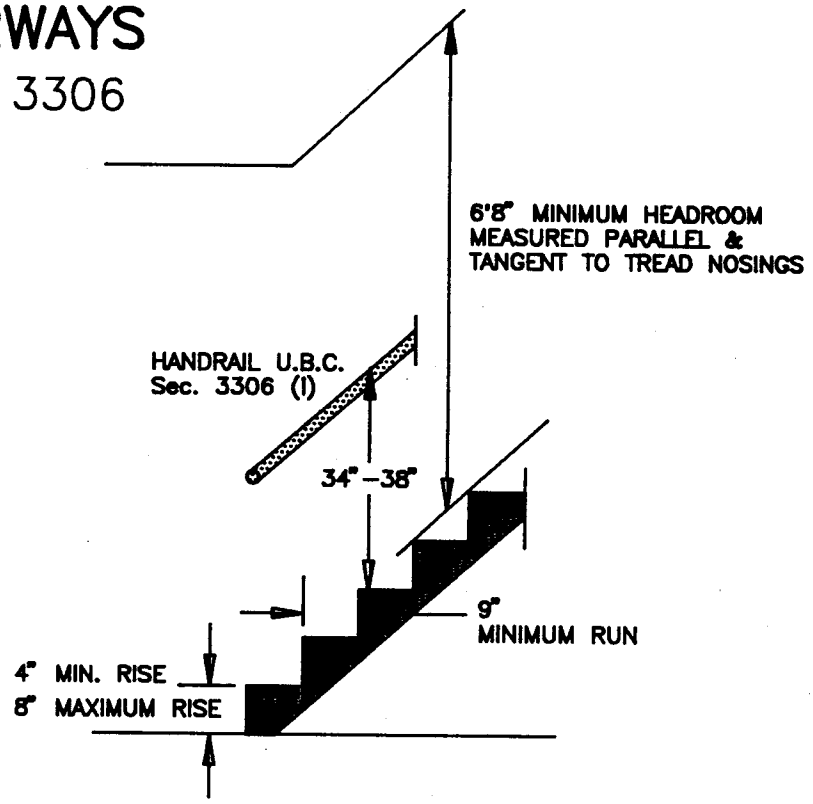

OCCUPANT LOAD LESS THAN 10
(Private Stairway)

ACCEPTABLE HANDRAIL DETAILS
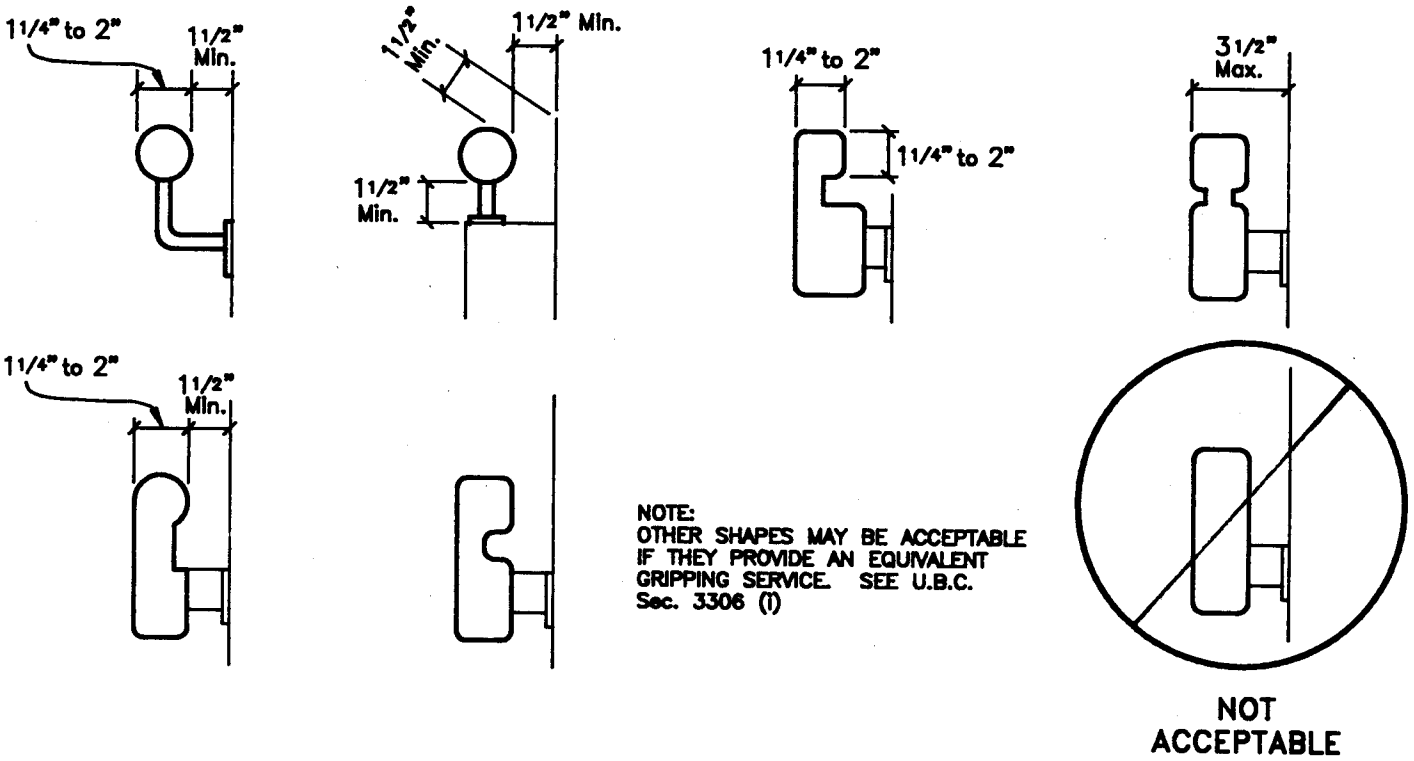
Sec. 3306 (i)